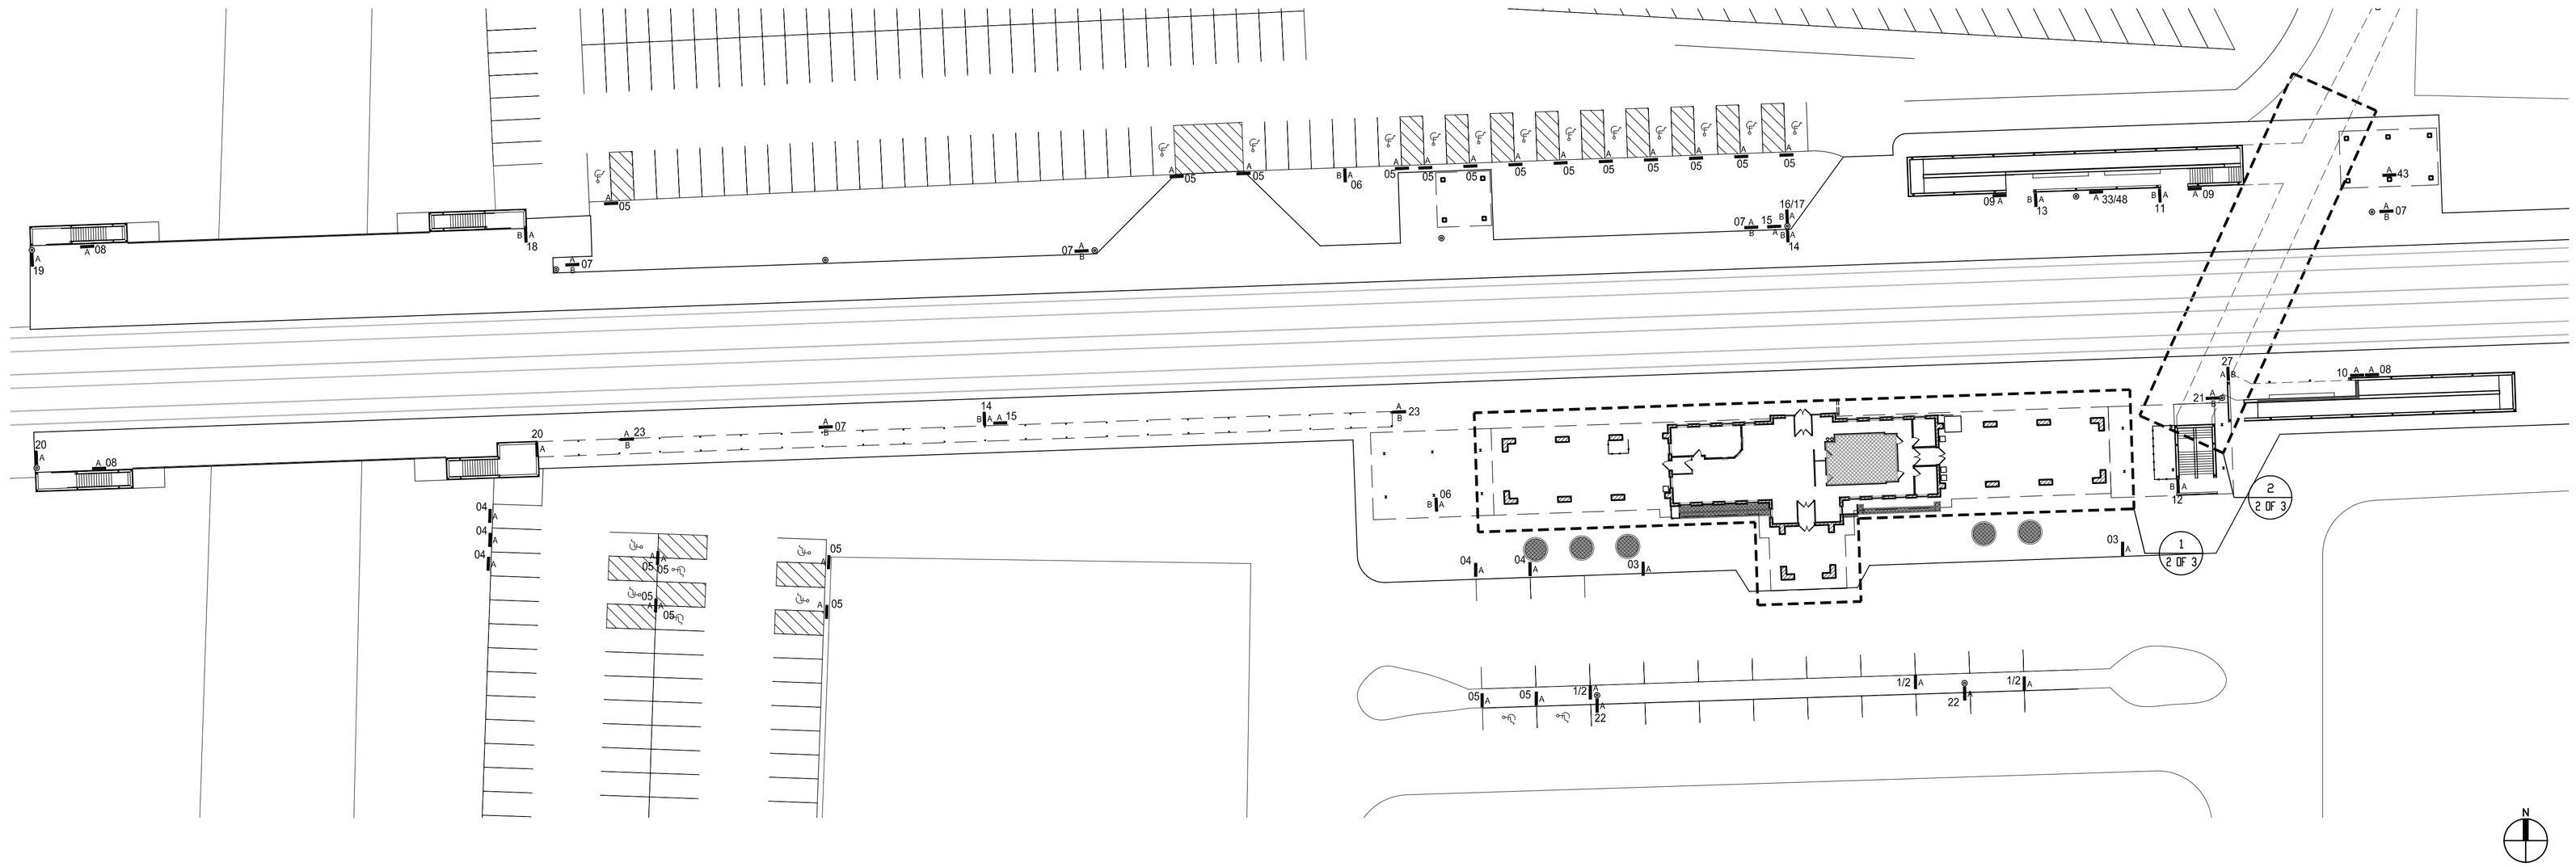


## 3 PLATFORM PLAN
SCALE: 1/32" = 1'-0"

### SIGN SCHEDULE

| KEY | SIGN TYPE | SIDE A | SIDE B (if applicable) | SIGN SIZE | QUANTITY | # OF SIDES | MOUNTING TYPE | MOUNTING HEIGHT | REMARK |
|---|---|---|---|---|---|---|---|---|---|
| 01 | P-3A | NUMBER / NUMBER | | 6" H X 12" W | 3 | 1 | POST | 48" FROM GRADE TO TOP OF SIGN | SEE 4 / 3 OF 3FOR DETAILS |
| 02 | P-5C | ALL DAY<br>PARKING PAY<br>COIN BOX<br>NEAR STATION<br>$1.50<br>NUMBERED<br>SPACES ONLY | | 24" H X 18" W | 3 | 1 | POST | 84" FROM GRADE TO BOTTOM OF SIGN | SEE 4 / 3 OF 3FOR DETAILS |
| 03 | 7.5 | NO<br>PARKING<br>↔ | | 18" H X 12" W | 2 | 1 | POST / PROJECT | 54" FROM GRADE TO BOTTOM OF SIGN | SEE 2 & 3 / 3 OF 3 FOR DETAILS |
| 04 | 7.6 | Railroad<br>Employee<br>Parking<br>Only | | 18" H X 12" W | 5 | 1 | POST / PROJECT | 54" FROM GRADE TO BOTTOM OF SIGN | SEE 2 & 3 / 3 OF 3 FOR DETAILS |
| 05 | P-7A | RESERVED<br>PARKING<br>$300 FINE | | 18" H X 12" W | 21 | 1 | POST | 54" FROM GRADE TO BOTTOM OF SIGN | SEE 4 / 3 OF 3FOR DETAILS |
| 06 | 7.0 | MOTORCYCLE<br>PARKING<br>→ | MOTORCYCLE<br>PARKING<br>← | 18" H X 12" W | 2 | 2 | POST | 54" FROM GRADE TO BOTTOM OF SIGN | SEE 2 / 3 OF 3FOR DETAILS |
| 07 | 2A | NAPERVILLE<br>PLATFORM 1 FROM CHICAGO→ | NAPERVILLE<br>←FROM CHICAGO PLATFORM 1 | 12" H X 72" W | 5 | 2 | POST | 72" FROM GRADE TO TOP OF SIGN | SEE 2 / 3 OF 3FOR DETAILS |
| 08 | 1F | NAPERVILLE | | 12" H X 98.5" W | 4 | 1 | FASCIA / ROOF | VARIES<br>APPROVED BY METRA | |
| 09 | 1D | PLATFORM 1<br>←FROM CHICAGO | | 12" H X 26" W | 2 | 1 | POST | 60" FROM GRADE TO UNDERSIDE OF 1ST LINE OF COPY | GRADE 2 BRAILLE<br>SEE 2 / 3 OF 3FOR DETAILS |
| 10 | 1D | PLATFORM 2<br>←TO CHICAGO | | 12" H X 26" W | 1 | 1 | POST | 60" FROM GRADE TO UNDERSIDE OF 1ST LINE OF COPY | GRADE 2 BRAILLE<br>SEE 2 / 3 OF 3FOR DETAILS |
| 11 | 5.4 | →<br>To<br>Chicago | ←<br>To<br>Chicago | 18" H X 24" W | 1 | 2 | PROJECT | 96" FROM GRADE TO BOTTOM OF SIGN | SEE 3 / 3 OF 3FOR DETAILS |
| 12 | 5.5 | →<br>From<br>Chicago | ←<br>From<br>Chicago | 18" H X 24" W | 1 | 2 | PROJECT | 96" FROM GRADE TO BOTTOM OF SIGN | SEE 3 / 3 OF 3FOR DETAILS |
| 13 | 5.10 | →<br>Ramp<br>To Chicago | ←<br>Ramp<br>To Chicago | 18" H X 24" W | 1 | 2 | PROJECT | 96" FROM GRADE TO BOTTOM OF SIGN | SEE 3 / 3 OF 3FOR DETAILS |
| 14 | 4.16 | Accessible<br>Boarding | Accessible<br>Boarding | 24" H X 18" W | 3 | 2 | PROJECT | 96" FROM GRADE TO BOTTOM OF SIGN | SEE 3 / 3 OF 3FOR DETAILS |
| 15 | 1Da | NAPERVILLE<br>STATION | | 4.5" H X 9" W | 4 | 1 | POST | 60" FROM GRADE TO UNDERSIDE OF 1ST LINE OF COPY | |
| 16 | 5.1 | →<br>Bus<br>Stop | ←<br>Bus<br>Stop | 18" H X 24" W | 1 | 2 | PROJECT | 96" FROM GRADE TO BOTTOM OF SIGN | SEE 3 / 3 OF 3FOR DETAILS |
| 17 | 5.2 | →<br>Taxi | ←<br>Taxi | 18" H X 24" W | 1 | 2 | PROJECT | 96" FROM GRADE TO BOTTOM OF SIGN | SEE 3 / 3 OF 3FOR DETAILS |
| 18 | 5.0 | →<br>Washington<br>Street | ←<br>Washington<br>Street | 18" H X 24" W | 1 | 2 | PROJECT | 96" FROM GRADE TO BOTTOM OF SIGN | SEE 3 / 3 OF 3FOR DETAILS |
| 19 | 5.0 | →<br>Washington<br>Street | | 18" H X 24" W | 1 | 1 | PROJECT | 96" FROM GRADE TO BOTTOM OF SIGN | SEE 3 / 3 OF 3FOR DETAILS |
| 20 | 5.0 | ←<br>Washington<br>Street | | 18" H X 24" W | 2 | 1 | PROJECT | 96" FROM GRADE TO BOTTOM OF SIGN | SEE 3 / 3 OF 3FOR DETAILS |

### SIGN SCHEDULE

| KEY | SIGN TYPE | SIDE A | SIDE B (if applicable) | SIGN SIZE | QUANTITY | # OF SIDES | MOUNTING TYPE | MOUNTING HEIGHT | REMARK |
|---|---|---|---|---|---|---|---|---|---|
| 21 | 5.0 | Platform 2<br>To<br>←Chicago | Platform 2<br>To<br>Chicago→ | 18" H X 24" W | 1 | 2 | PROJECT | 96" FROM GRADE TO BOTTOM OF SIGN | SEE 3 / 3 OF 3FOR DETAILS |
| 22 | 4.3 | Kiss 'N<br>Ride | | 24" H X 18" W | 2 | 1 | PROJECT | 96" FROM GRADE TO BOTTOM OF SIGN | SEE 3 / 3 OF 3FOR DETAILS |
| 23 | 1D | PLATFORM 2<br>←TO CHICAGO | PLATFORM 2<br>TO CHICAGO→ | 12" H X 26" W | 2 | 2 | POST | 60" FROM GRADE TO UNDERSIDE OF 1ST LINE OF COPY | SEE 2 / 3 OF 3FOR DETAILS |
| 24 | 5.6 | →<br>To<br>Chicago | | 18" H X 24" W | 1 | 1 | FLUSH | 96" FROM GRADE TO BOTTOM OF SIGN | |
| 25 | 5.6 | ↑<br>To<br>Chicago | | 18" H X 24" W | 1 | 1 | FLUSH | 96" FROM GRADE TO BOTTOM OF SIGN | |
| 26 | 5.6 | ←<br>To<br>Chicago | | 18" H X 24" W | 2 | 1 | FLUSH | 96" FROM GRADE TO BOTTOM OF SIGN | |
| 27 | 5.11 | →<br>Ramp From<br>Chicago | ←<br>Ramp From<br>Chicago | 18" H X 24" W | 1 | 2 | PROJECT | 96" FROM GRADE TO BOTTOM OF SIGN | SEE 3 / 3 OF 3FOR DETAILS |
| 28 | 5.7 | →<br>From<br>Chicago | | 18" H X 24" W | 2 | 1 | FLUSH | 96" FROM GRADE TO BOTTOM OF SIGN | |
| 29 | 5.7 | ←<br>From<br>Chicago | | 18" H X 24" W | 1 | 1 | FLUSH | 96" FROM GRADE TO BOTTOM OF SIGN | |
| 30 | 5.20 | ←<br>Exit | | 18" H X 24" W | 1 | 1 | FLUSH | 96" FROM GRADE TO BOTTOM OF SIGN | |
| 31 | 5.20 | →<br>Exit | | 18" H X 24" W | 1 | 1 | FLUSH | 96" FROM GRADE TO BOTTOM OF SIGN | |
| 32 | 5.3 | ↑<br>To<br>Trains | | 18" H X 24" W | 1 | 1 | FLUSH | 96" FROM GRADE TO BOTTOM OF SIGN | |
| 33 | 1E | NAPERVILLE | | 15" H X 132" W | 3 | 1 | FASCIA / ROOF | VARIES<br>APPROVED BY METRA | |
| 34 | P-5K | DAILY FEE PARKING<br>$1.50 PER DAY<br>1. ENTER SPACE #<br>2. PRESS OK<br>3. INSERT PAYMENT<br>(COINS, $ BILLS, OR SMART/DEBIT CARDS)<br>4. REMOVE AND SAVE RECEIPT<br>CALL 'X' TO REPORT OPERATIONAL PROBLEMS | | 18" H X 24" W | 3 | 1 | FLUSH | VARIES<br>APPROVED BY METRA | |
| 35 | 5.0 | ←<br>Pay Here<br>For Daily Fee<br>Parking | →<br>Pay Here<br>For Daily Fee<br>Parking | 24" H X 18" W | 2 | 2 | PROJECT | 96" FROM GRADE TO BOTTOM OF SIGN | SEE 3 / 3 OF 3FOR DETAILS |
| 36 | 1D | PLATFORM 2<br>←TO CHICAGO | | 12" H X 26" W | 1 | 1 | FLUSH | 60" FROM GRADE TO UNDERSIDE OF 1ST LINE OF COPY | GRADE 2 BRAILLE |
| 37 | 1Da | NAPERVILLE<br>STATION | | 4.5" H X 9" W | 4 | 1 | FLUSH | 60" FROM GRADE TO UNDERSIDE OF 1ST LINE OF COPY | GRADE 2 BRAILLE |
| 38 | M-5 | Station Hours<br>4:30 AM - 8:00 PM Mon-Fri<br>8:30 AM - 8:00 PM Sat<br>12:00 PM - 8:00 PM Sun | | 4.5" H X 9" W | 4 | 1 | FLUSH | 66" FROM GRADE TO BOTTOM OF SIGN | |

### SIGN SCHEDULE

| KEY | SIGN TYPE | SIDE A | SIDE B (if applicable) | SIGN SIZE | QUANTITY | # OF SIDES | MOUNTING TYPE | MOUNTING HEIGHT | REMARK |
|---|---|---|---|---|---|---|---|---|---|
| 39 | 8E | NO SMOKING<br>INDOOR OR WTHIN IN 15FT OF ENTRANCE | | 7" H X 5" W | 4 | 1 | GLASS MOUNTED DECAL | 66" FROM GRADE TO TOP OF SIGN | |
| 40 | 5.16 | ↑<br>TDD<br>Telephone | | 18" H X 24" W | 1 | 1 | FLUSH | 96" FROM GRADE TO BOTTOM OF SIGN | |
| 41 | P-2D | No<br>Parking<br>↔ | | 18" H X 12" W | 2 | 1 | FLUSH | 84" FROM GRADE TO BOTTOM OF SIGN | |
| 42 | 5.3 | →<br>To<br>Trains | | 18" H X 24" W | 1 | 1 | FLUSH | 96" FROM GRADE TO BOTTOM OF SIGN | |
| 43 | 6.5 | NO<br>SMOKING | | 12" H X 9" W | 3 | 1 | FLUSH | 60" FROM GRADE TO UNDERLINE OF 1ST LINE OF COPY | GRADE 2 BRAILLE<br>SEE 5 / 3 OF 3 FOR DETAILS |
| 44 | 6.10 | NO<br>LOITERING | | 12" H X 9" W | 3 | 1 | FLUSH | 60" FROM GRADE TO UNDERLINE OF 1ST LINE OF COPY | GRADE 2 BRAILLE<br>SEE 5 / 3 OF 3 FOR DETAILS |
| 45 | 5.0 | ↔<br>Washrooms | | 18" H X 24" W | 1 | 1 | FLUSH | 96" FROM GRADE TO BOTTOM OF SIGN | |
| 46 | 6.2 | MEN | | 12" H X 9" W | 1 | 1 | FLUSH | 60" FROM GRADE TO UNDERSIDE OF 1ST LINE OF COPY | GRADE 2 BRAILLE<br>SEE 5 / 3 OF 3 FOR DETAILS |
| 47 | 6.1 | WOMEN | | 12" H X 9" W | 1 | 1 | FLUSH | 60" FROM GRADE TO UNDERSIDE OF 1ST LINE OF COPY | GRADE 2 BRAILLE<br>SEE 5 / 3 OF 3 FOR DETAILS |
| 48 | 3D | INFORMATION DISPLAY BOARD | | 22.5" H X 23.1" W | 6 | 1 | FLUSH | 60" FROM GRADE TO BOTTOM OF SIGN | SEE 6 / 3 OF 3 FOR DETAILS |
| 49 | 3A | LARGE INFORMATION DISPLAY BOARD | | 48" H X 84" W | 2 | 1 | PCST | 84" FROM GRADE TO TOP OF SIGN | SEE 2 / 3 OF 3 FOR DETAILS |
| 50 | 3B | SMALL INFORMATION DISPLAY BOARD | | 48" H X 51" W | 1 | 1 | PCST | 84" FROM GRADE TO TOP OF SIGN | SEE 2 / 3 OF 3 FOR DETAILS |
| 51 | 5.1 | ↑<br>Bus<br>Stop | | 18" H X 24" W | 2 | 1 | FLUSH | 96" FROM GRADE TO BOTTOM OF SIGN | |
| 52 | 5.3 | ←<br>To<br>Trains | | 18" H X 24" W | 1 | 1 | FLUSH | 96" FROM GRADE TO BOTTOM OF SIGN | |
| 53 | 5.17 | ↔<br>Tickets | | 18" H X 24" W | 1 | 1 | FLUSH | 96" FROM GRADE TO BOTTOM OF SIGN | |
| 54 | 5.12 | ↔<br>Restrooms | | 18" H X 24" W | 1 | 1 | FLUSH | 96" FROM GRADE TO BOTTOM OF SIGN | |
| 55 | 3E | INFORMATION DISPLAY BOARD | | 23.5" H X 22.5" W | 3 | 1 | FLUSH | 60" FROM GRADE TO BOTTOM OF SIGN | SEE 6 / 3 OF 3 FOR DETAILS |

KEY:

#/#
A B

- SIGN DESIGNATION NUMBER (MULTIPLE NUMBERS REPRESENT MULTIPLE SIGNS AT THE SAME LOCATION)
- SIGN POSITION
- SIGN SIDE DESIGNATION

- TYPICAL PARKING SPACE NUMBER SIGN (POST MOUNTED)
- LP PARKING SPACE NUMBER SIGN MOUNTED TO LIGHT POST
- W PARKING SPACE NUMBER SIGN MOUNTED TO WALL OR FENCE

*SEE SIGN MESSAGE SCHEDULE FOR SIGN TYPES, SIGN TEXT AND ADDITIONAL INSTALLATION COMMENTS

## 2 SIGN SCHEDULE
SCALE: NTS

## 1 KEY
SCALE: NTS

Metra

STATION LOT NO.

PRIMARY CONSULTANT

SUB CONSULTANT

| NO. | DATE | REVISED | APR. |
|---|---|---|---|
| | | | |

BASE DATE:

| DRAWN | CHECKED |
|---|---|
| PE NO. | PM |
| RRLLINE | MILEPOST |

SHEET NO.
1 OF 3

PLAN TITLE
NAPERVILLE TRAIN STATION WAYFINDING

CADD FILE NO.

STATION NAME