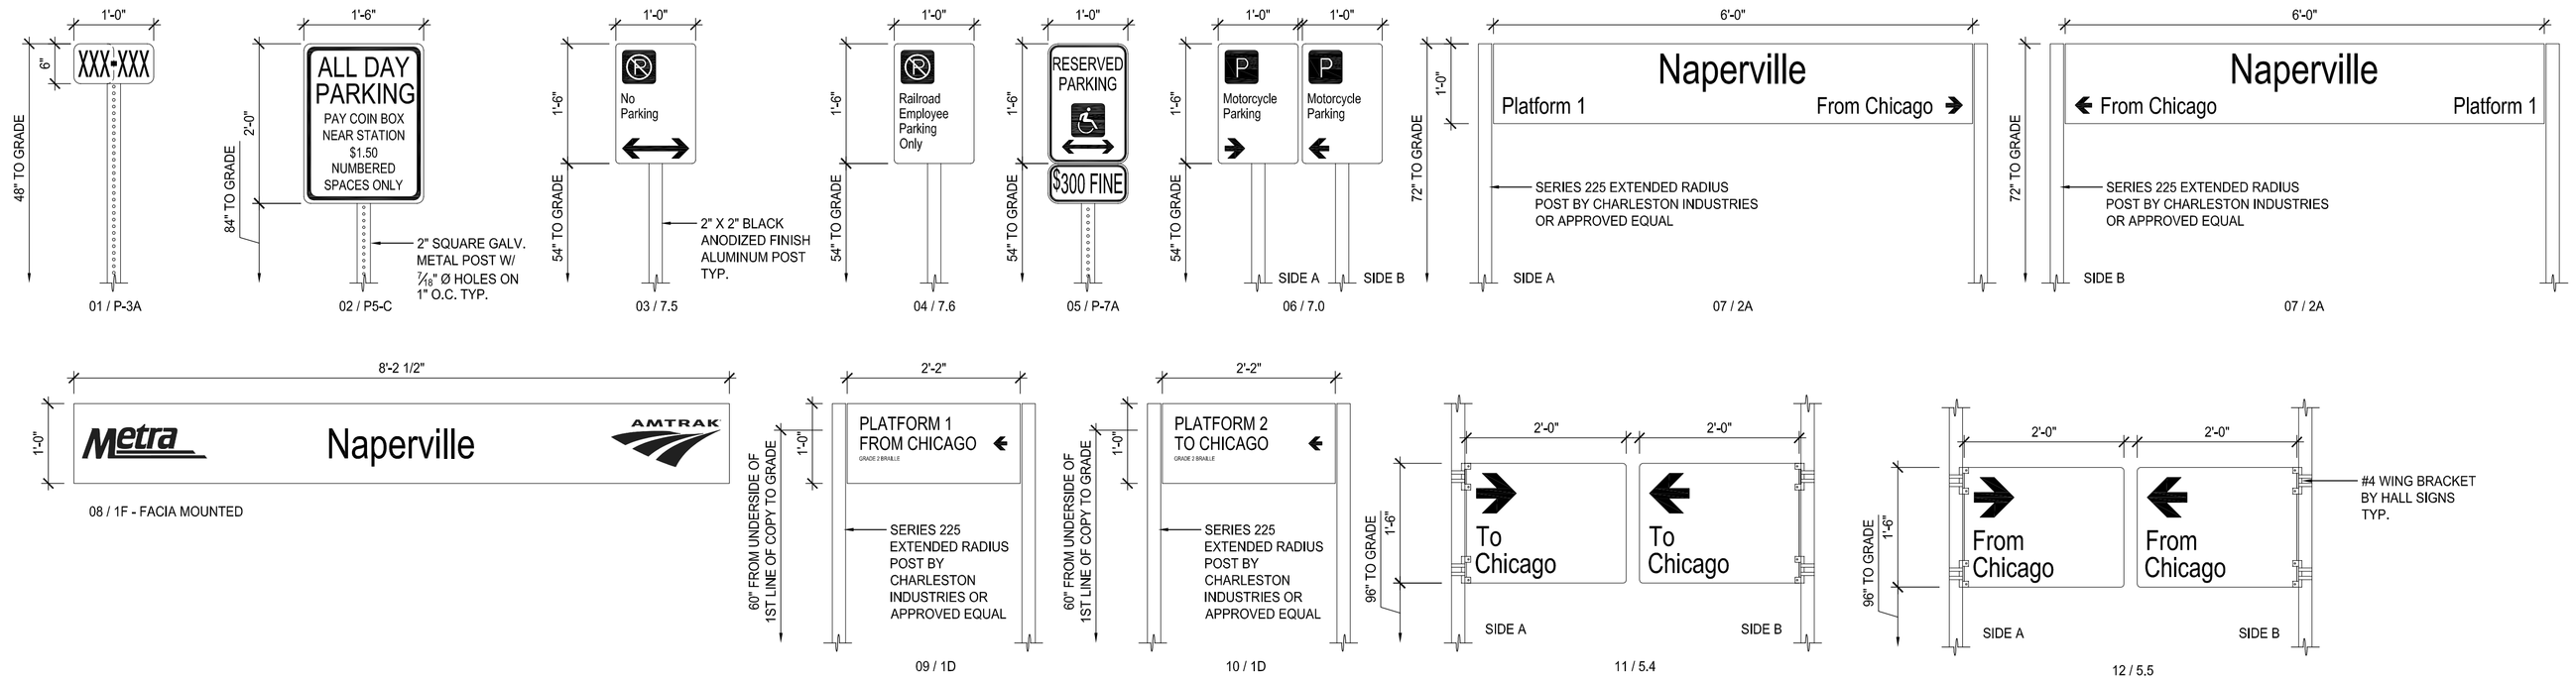

3` SIGNS
SCALE: 3/4" = 1'-0"

GENERAL NOTE:

1. FOR STATION PROJECTS ON THE UP-N, UP-W, UP-NW & BNSF, CONTRACTOR TO INSTALL ALL SIGNS. FOR STATION PROJECTS ON THE MD-N, MD-W, SWS, RID, HC & MED, CONTRACTOR TO INSTALL ALL SIGNS, EXCEPT PLATFORM SIGNS. ALL SIGNS TO BE INSTALLED PER THE METRA PER THE "METRA STATION SIGN PROGRAM SPECIFICATIONS" - LATEST EDITION. ILLINOIS STANDARD SIGNS SHALL BE FURNISHED AND INSTALLED BY THE CONTRACTOR PER THE IDOT STANDARD SPECIFICATIONS FOR THE TRAFFIC CONTROL ITEMS AND PER STANDARDS 2319-6 AND 2330-5.
2. SIGN LOCATIONS SHOWN ARE APPROXIMATE ONLY, ACTUAL LOCATIONS TO BE DETERMINED IN THE FIELD BY METRA REPRESENTATIVES.
3. FOR ALL "METRA" TYPE SIGNS SEE THE "METRA STATION SIGN PROGRAM SPECIFICATIONS" LATEST EDITION.
4. CONTRACTORS SHALL SUBMIT SHOP DRAWINGS OF ALL SIGNS FOR METRA'S REVIEW BEFORE FABRICATING.
5. METRA RECOMMENDS THE FOLLOWING MANUFACTURERS FOR SIGN FABRICATION: DESIGN GROUP SIGNAGE CORP: 847-390-9350, WESTERN REMAC INC: 630-972-7770, ANDCO SIGNAGE: 800-476-8900.

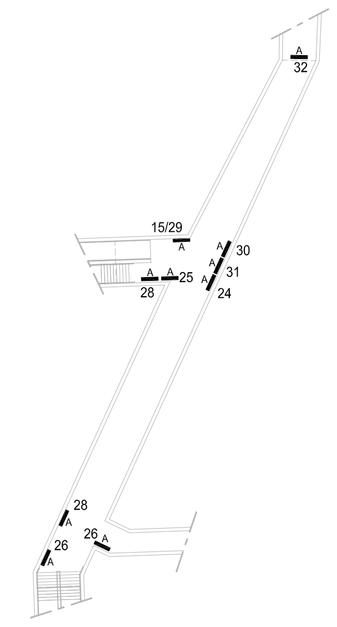

2 TUNNEL PLAN
SCALE: 1/32" = 1'-0"

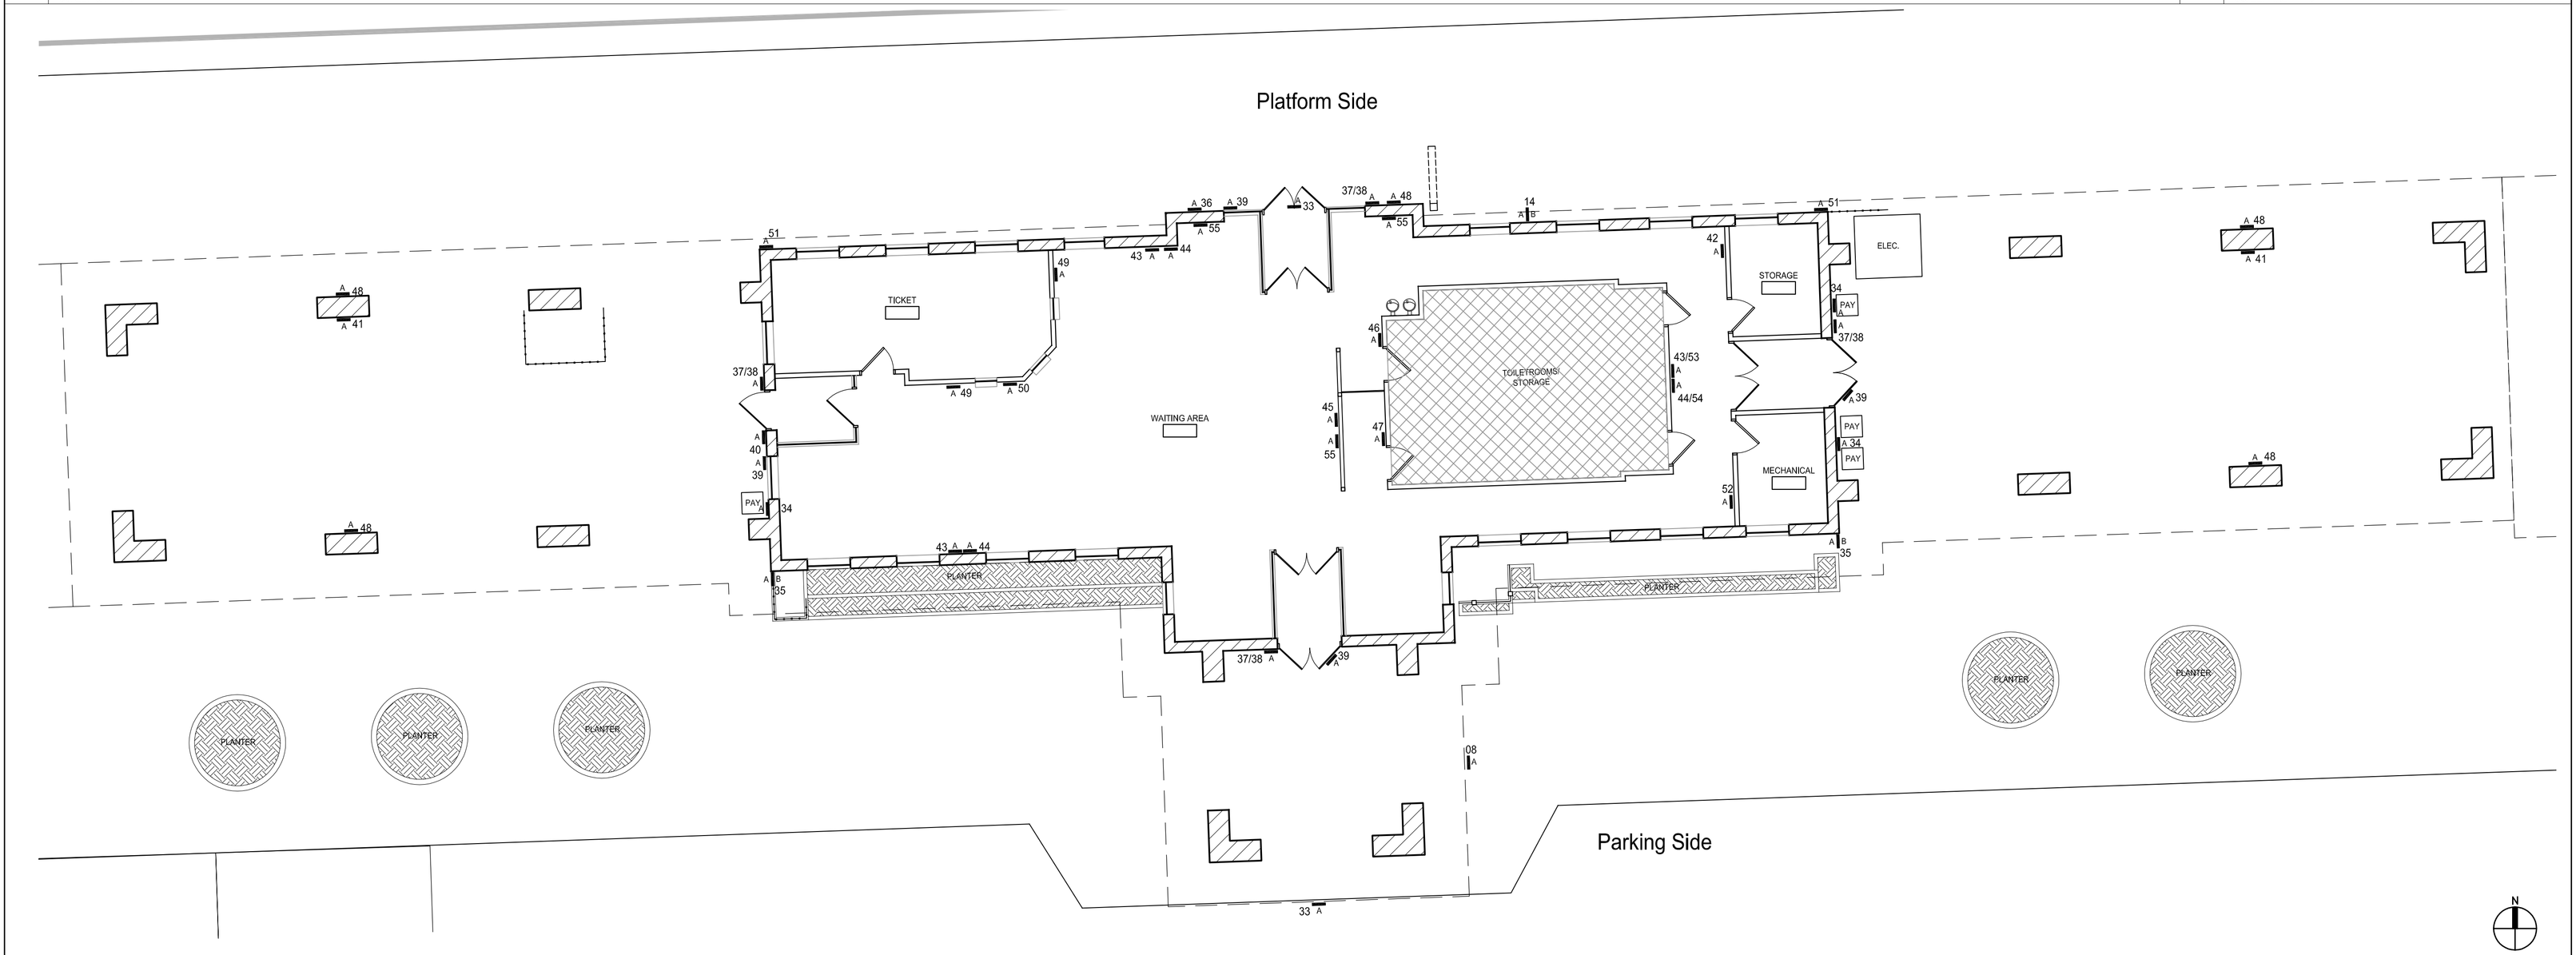

1 STATION PLAN
SCALE: 1/8" = 1'-0"

NO.	DATE	REVISED	APR.

BASE DATE:

DRAWN	CHECKED
PE NO.	PM
RRLLINE	MILEPOST

SHEET NO.
2 OF 3

PLAN TITLE
NAPERVILLE TRAIN STATION WAYFINDING

CADD FILE NO.

STATION NAME

STATION LOT NO.

PRIMARY CONSULTANT

SUB CONSULTANT